


RED MORTGAGE  
655 W BROADWAY  
8TH FLOOR SAN DIEGO, CA

DATE: 06-09-11


- NOTES:
- A. THIS PLAN MUST BE REVIEWED BY THE CITY OF SAN DIEGO FOR EXISTING ANALYSIS AND IS SUBJECT TO CHANGE.
  - B. THIS PLAN IS FOR ADJACENCIES REFERENCE ONLY. GRUPO PACIFIC SHALL DEVELOP CONSTRUCTION DOCUMENTS IN ORDER TO ESTABLISH ACCURATE SCOPE OF WORK. GRUPO PACIFIC IS NOT RESPONSIBLE FOR ANY PRELIMINARY BIDS DEVELOPED FROM THIS PRELIMINARY PLAN.
  - C. TENANT'S OWN SYSTEMS FURNITURE CONSULTANT SHALL BE RESPONSIBLE TO FIELD VERIFY CLEARANCE REQUIRED FOR TENANT'S OWN SYSTEMS FURNITURE.

REF. NORTH

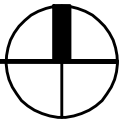

PRELIMINARY PLAN "A"

SCALE: 1/8" = 1'-0"

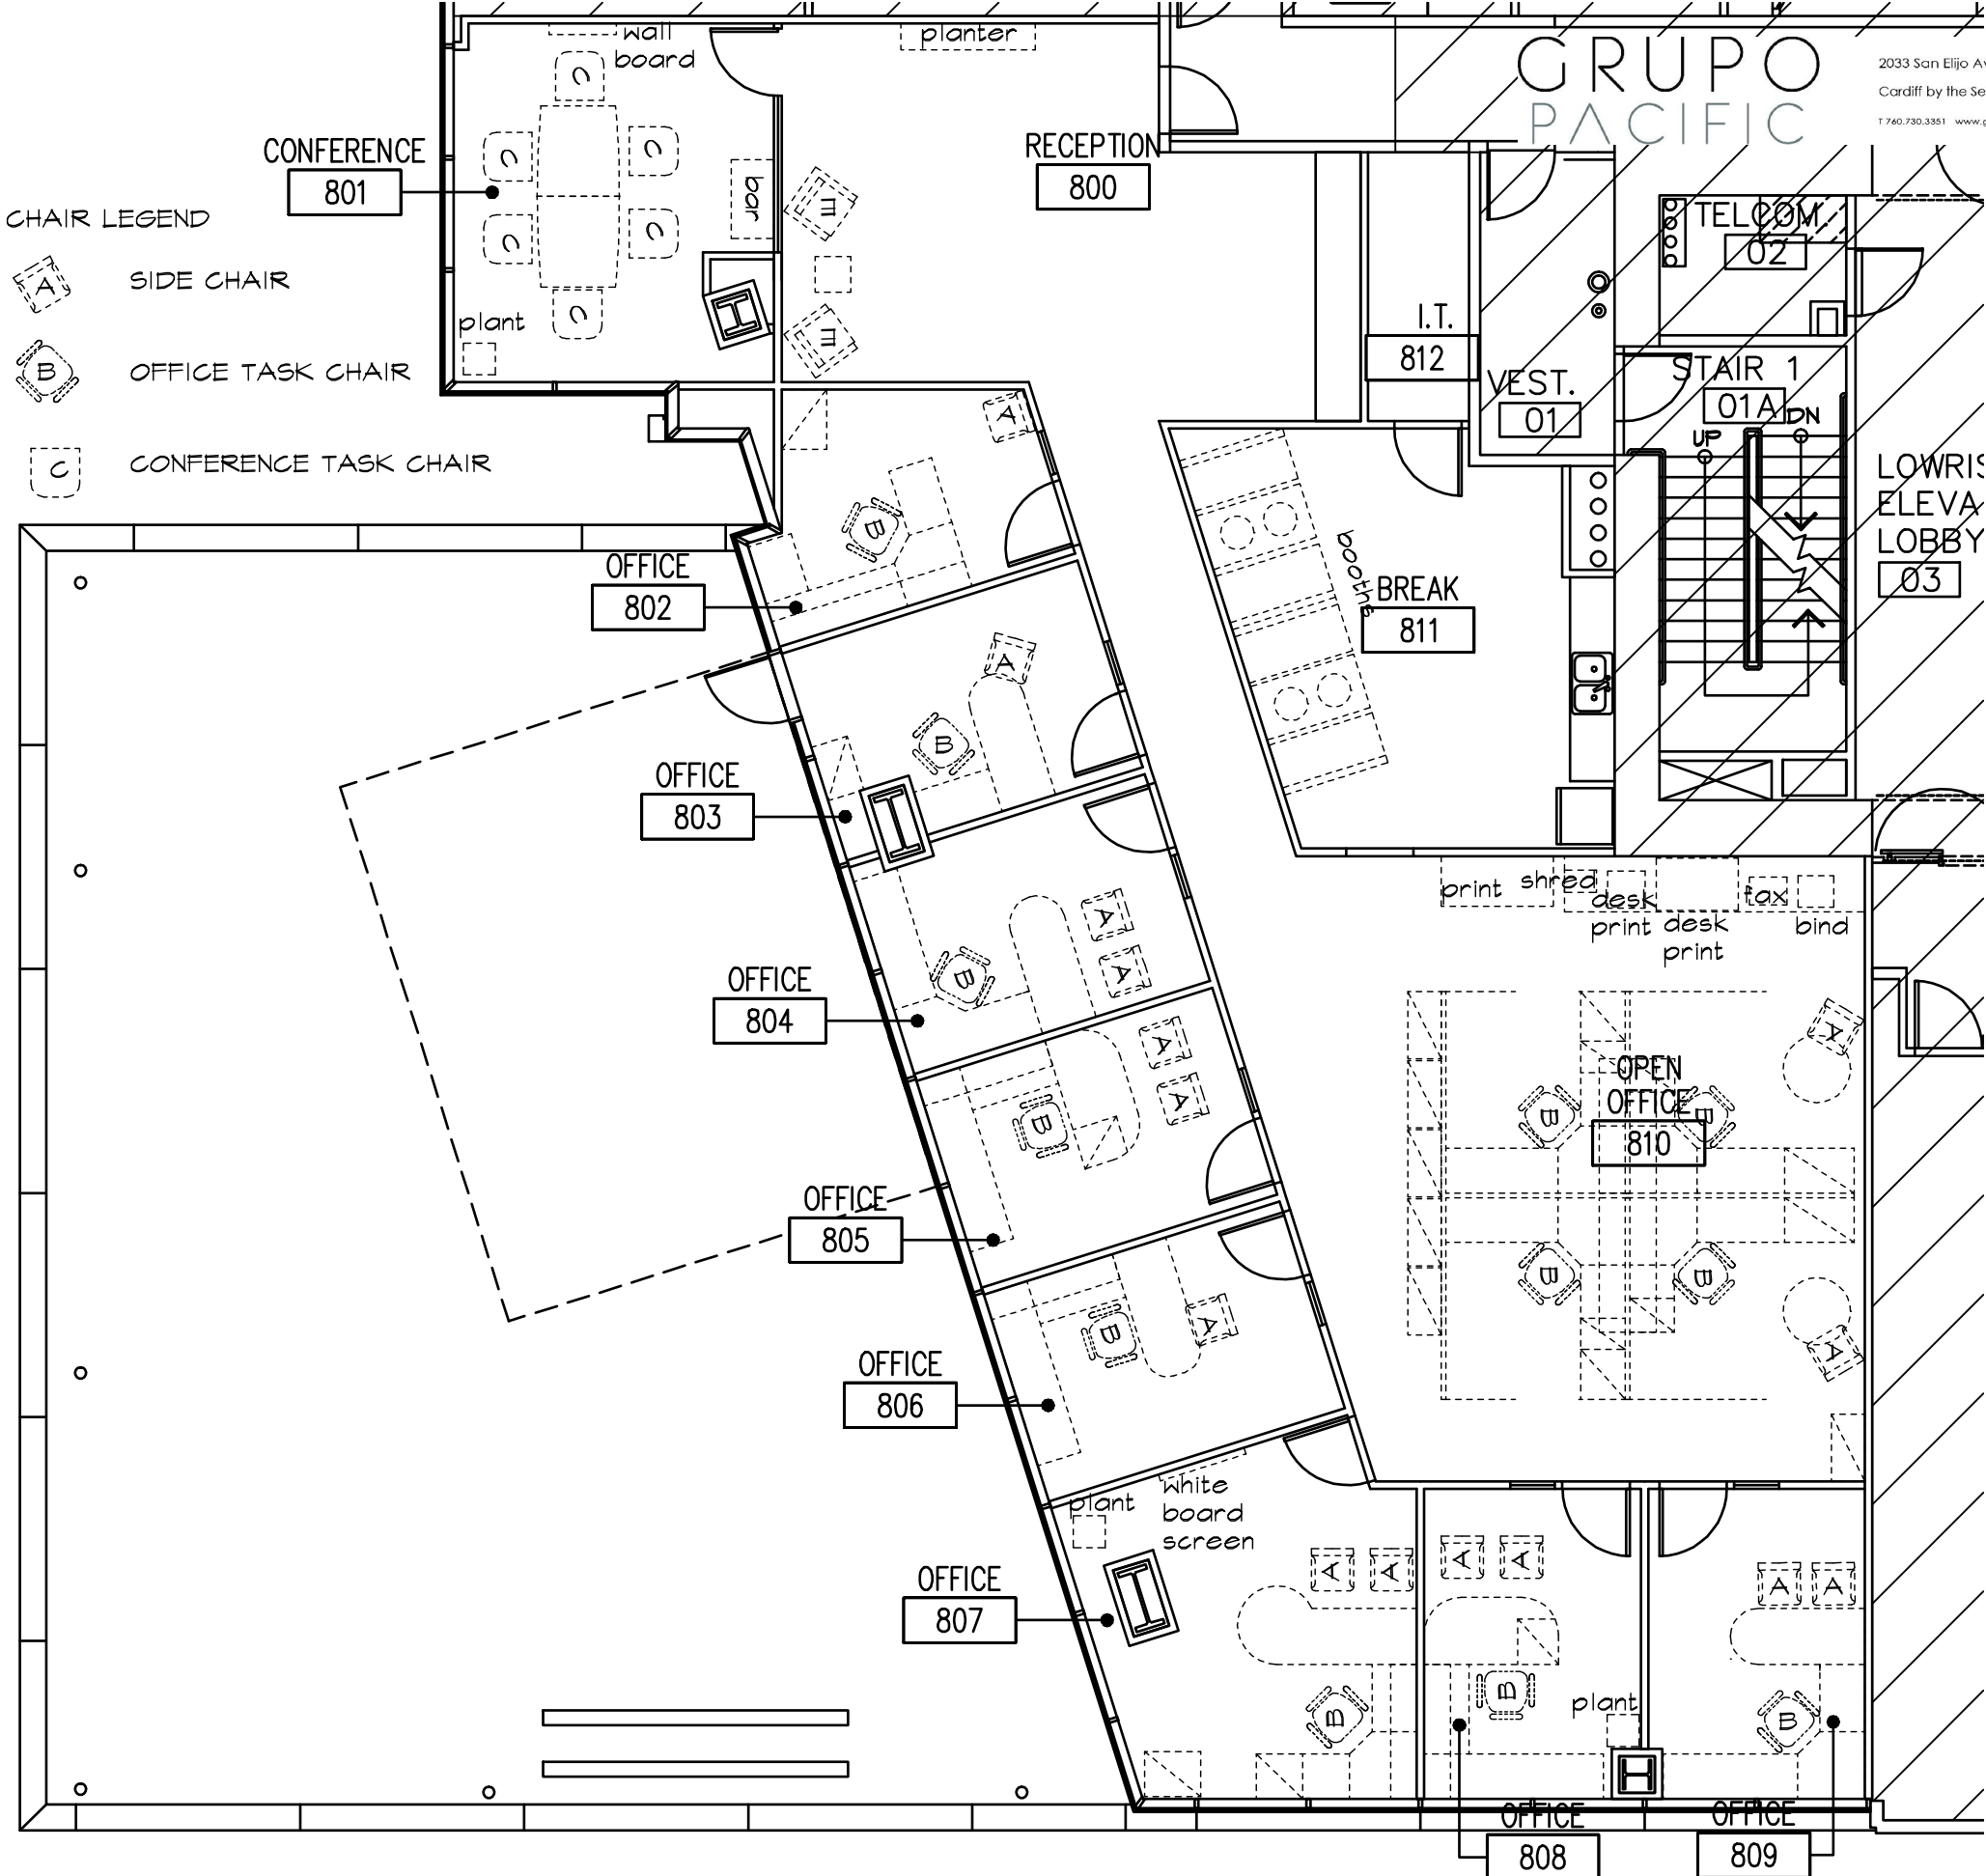

GRUPO  
PACIFIC

2033 San Elijo Avenue #120  
Cardiff by the Sea, CA 92007  
T 760.730.3351 www.grupopacific.com